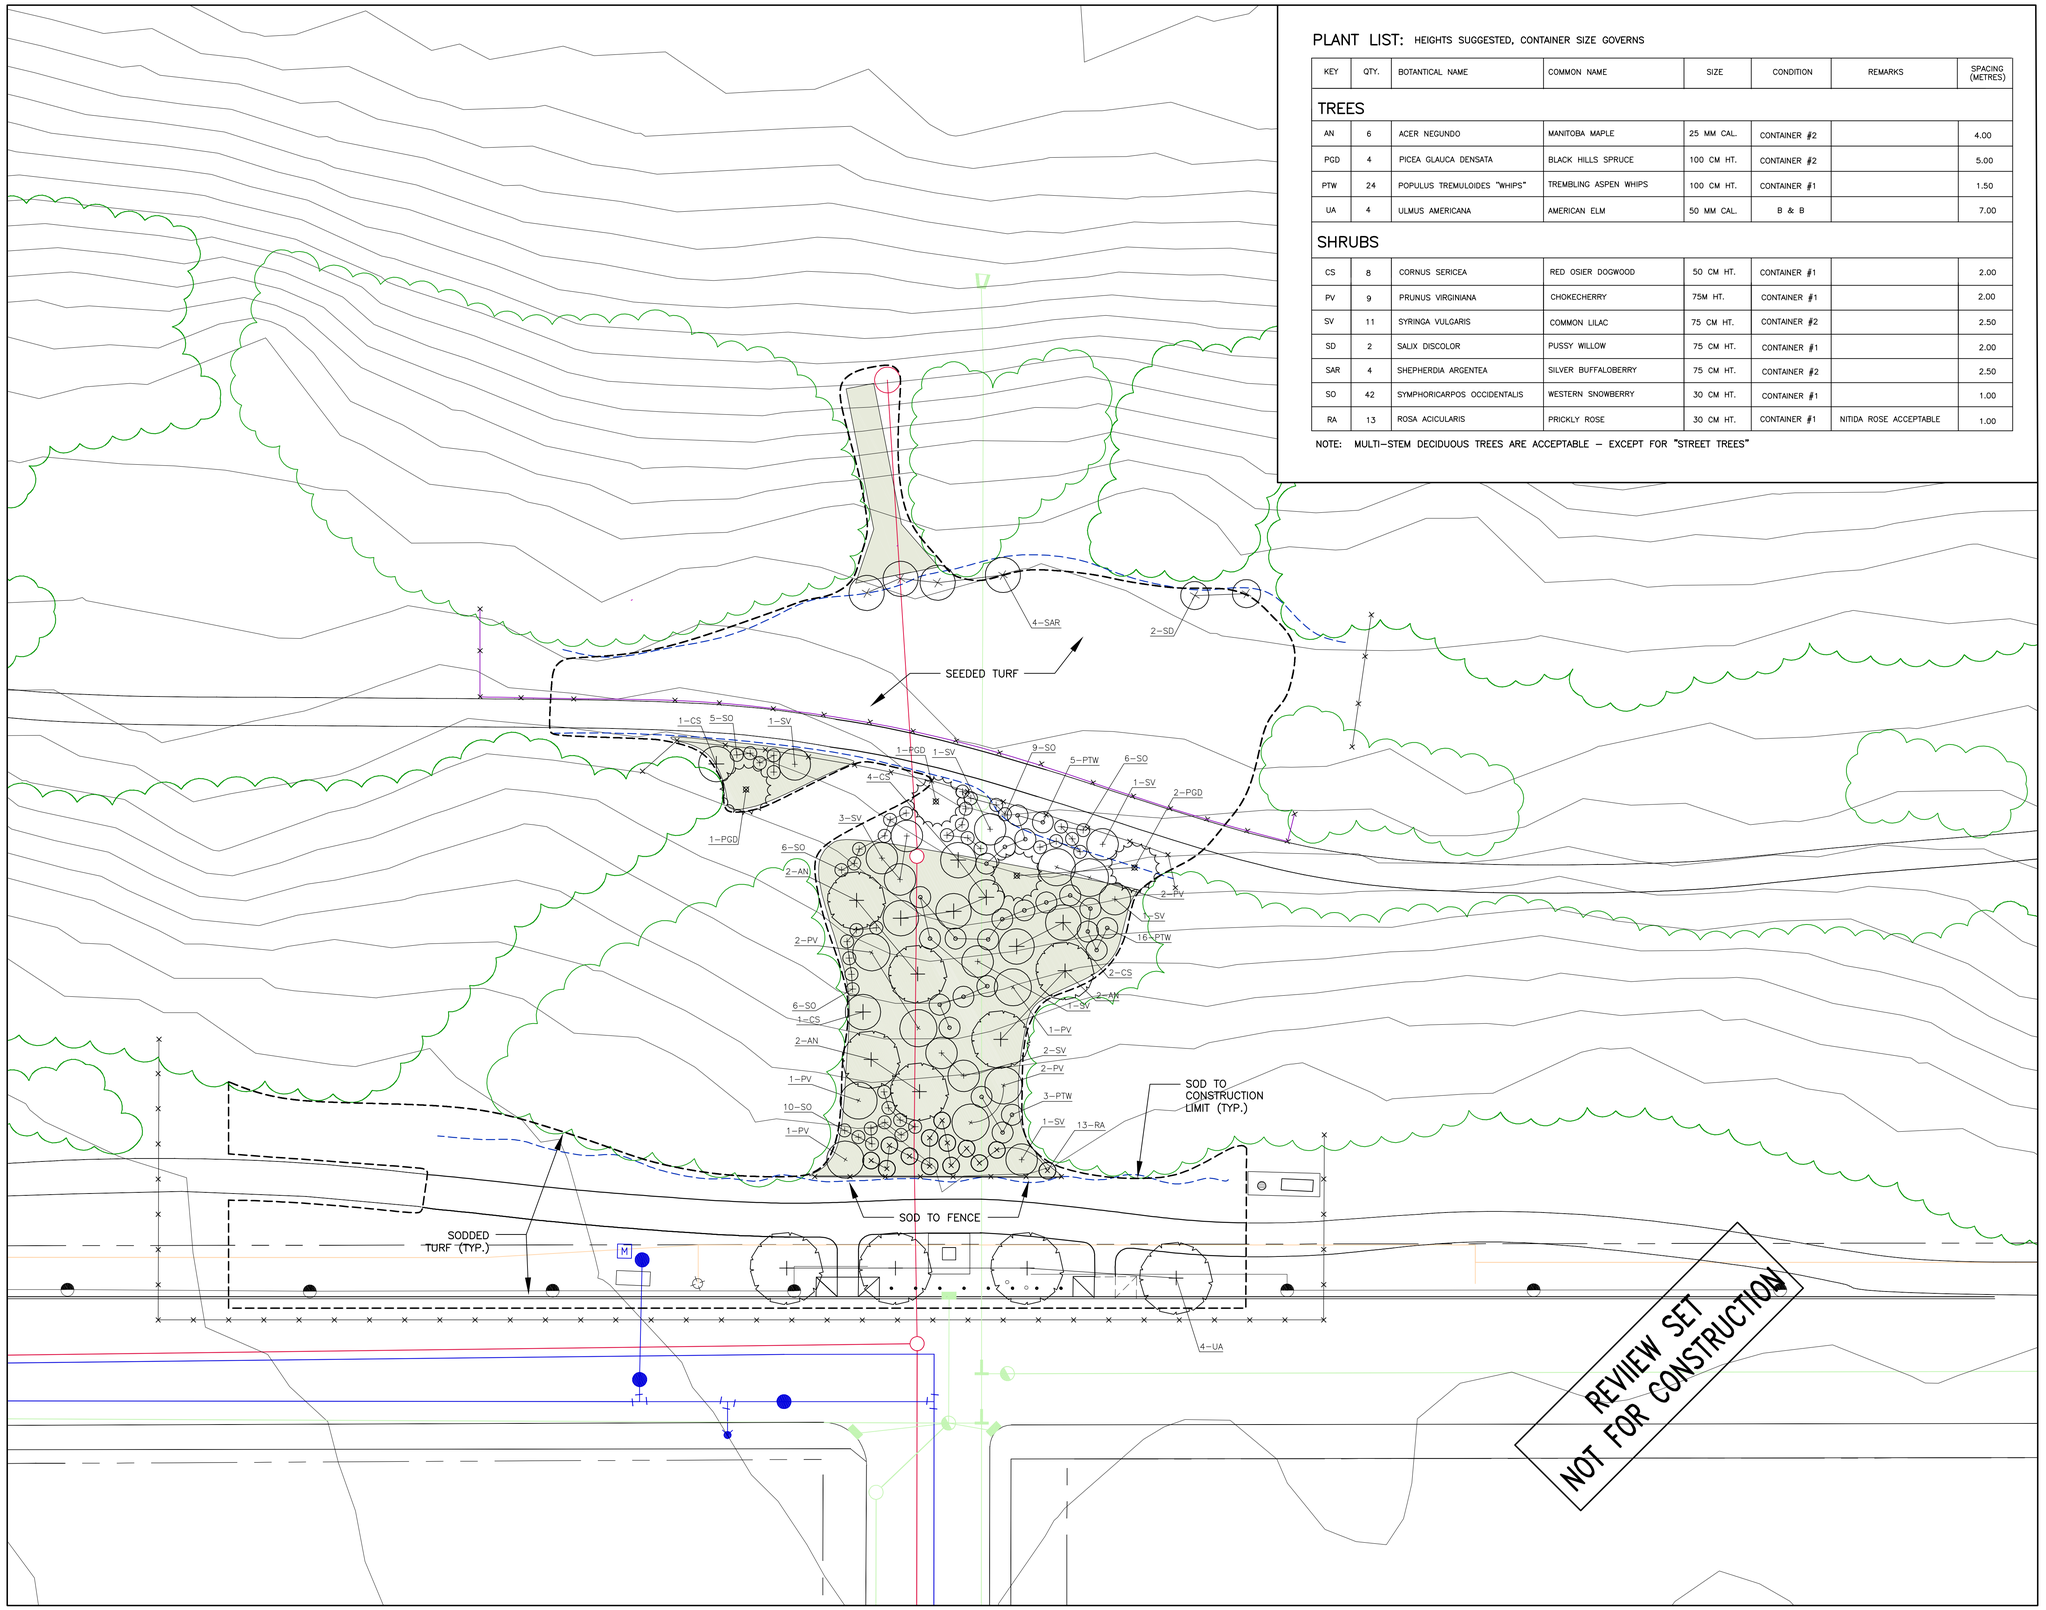

PLANT LIST: HEIGHTS SUGGESTED, CONTAINER SIZE GOVERNS

KEY	QTY.	BOTANTICAL NAME	COMMON NAME	SIZE	CONDITION	REMARKS	SPACING (METRES)
TREES							
AN	6	ACER NEGUNDO	MANITOBA MAPLE	25 MM CAL.	CONTAINER #2		4.00
PGD	4	PICEA GLAUCA DENSATA	BLACK HILLS SPRUCE	100 CM HT.	CONTAINER #2		5.00
PTW	24	POPULUS TREMULOIDES "WHIPS"	TREMBLING ASPEN WHIPS	100 CM HT.	CONTAINER #1		1.50
UA	4	ULMUS AMERICANA	AMERICAN ELM	50 MM CAL.	B & B		7.00
SHRUBS							
CS	8	CORNUS SERICEA	RED OSIER DOGWOOD	50 CM HT.	CONTAINER #1		2.00
PV	9	PRUNUS VIRGINIANA	CHOKECHERRY	75M HT.	CONTAINER #1		2.00
SV	11	SYRINGA VULGARIS	COMMON LILAC	75 CM HT.	CONTAINER #2		2.50
SD	2	SALIX DISCOLOR	PUSSY WILLOW	75 CM HT.	CONTAINER #1		2.00
SAR	4	SHEPHERDIA ARGENTEA	SILVER BUFFALOBERRY	75 CM HT.	CONTAINER #2		2.50
SO	42	SYMPHORICARPOS OCCIDENTALIS	WESTERN SNOWBERRY	30 CM HT.	CONTAINER #1		1.00
RA	13	ROSA ACICULARIS	PRICKLY ROSE	30 CM HT.	CONTAINER #1	NITIDA ROSE ACCEPTABLE	1.00

NOTE: MULTI–STEM DECIDUOUS TREES ARE ACCEPTABLE – EXCEPT FOR "STREET TREES"

GENERAL NOTES:

1. ALL DIMENSIONS ARE IN MILLIMETRES UNLESS OTHERWISE NOTED.
2. DO NOT SCALE DRAWINGS.
3. READ DRAWINGS IN CONJUNCTION WITH THE SPECIFICATIONS.
4. LAYOUT AND STAKING SHALL BE REVIEWED AND APPROVED BY THE CONSULTANT.
5. ALL DETAIL REFERENCES TO CITY OF SASKATOON STANDARD CONSTRUCTION SPECIFICATIONS AND DRAWINGS: ENGINEERING AND PARKS (2010 EDITION).
6. ALL RADII 1.0M UNLESS SPECIFIED OTHERWISE.
7. REPORT ALL DISCREPANCIES TO THE CONSULTANT PRIOR TO THE START OF WORK.
8. IF IN DOUBT ASK.

NOTE:
ALL PLANT MATERIAL TO BE NURSERY GROWN STOCK AND SHALL MEET OR EXCEED THE SPECIFICATIONS OF THE CANADIAN NURSERY TRADES ASSOCIATION FOR SIZE, HEIGHT, SPREAD, GRADING, QUALITY AND METHOD OF CULTIVATION. SEE SPECIFICATIONS.

No.	REVISION	DATE	BY
1	ISSUED FOR REVIEW	06/03/10	KB

City of Saskatoon

GORDON FORSYTH & ASSOCIATES
LANDSCAPE ARCHITECTS

830 – 6TH STREET EAST, SASKATOON, SK S7H 1C7
PHONE: (306) 653–3316, FAX: (306) 653–3393
EMAIL: gforsyth.gfa@sasktel.net

The Saskatchewan Association of Landscape Architects G.M. FORSYTH MEMBER

APPROVALS

CONSULTANT

INFRASTRUCTURE SERVICES

SASKATCHEWAN CRESCENT/14TH STREET SLOPE REHABILITATION

PROJECT NO.
GFA: 21013A, CofS: 10–0091

SCALE 1:200

0 5m 10m 15m

SHEET NAME
PLANTING PLAN

DATE
JUNE, 2010

SHEET
P–1